

MONUMENT RECORD
State of Indiana - County of Monroe

Section: 17

Township: 9 North


Range: 1 West

Corner ID: Blm I-11

Monument Description & Remarks: R.R. Spike in Bayles Road. Survey Sign 4ft above ground at pt. B


References On File: Eric Deckard survey, Carpenter (2009), on file in Recorder Office cabinet S2, envelope 15

RECOVERY TIE DRAWING
Field Book 40 Page No. 46

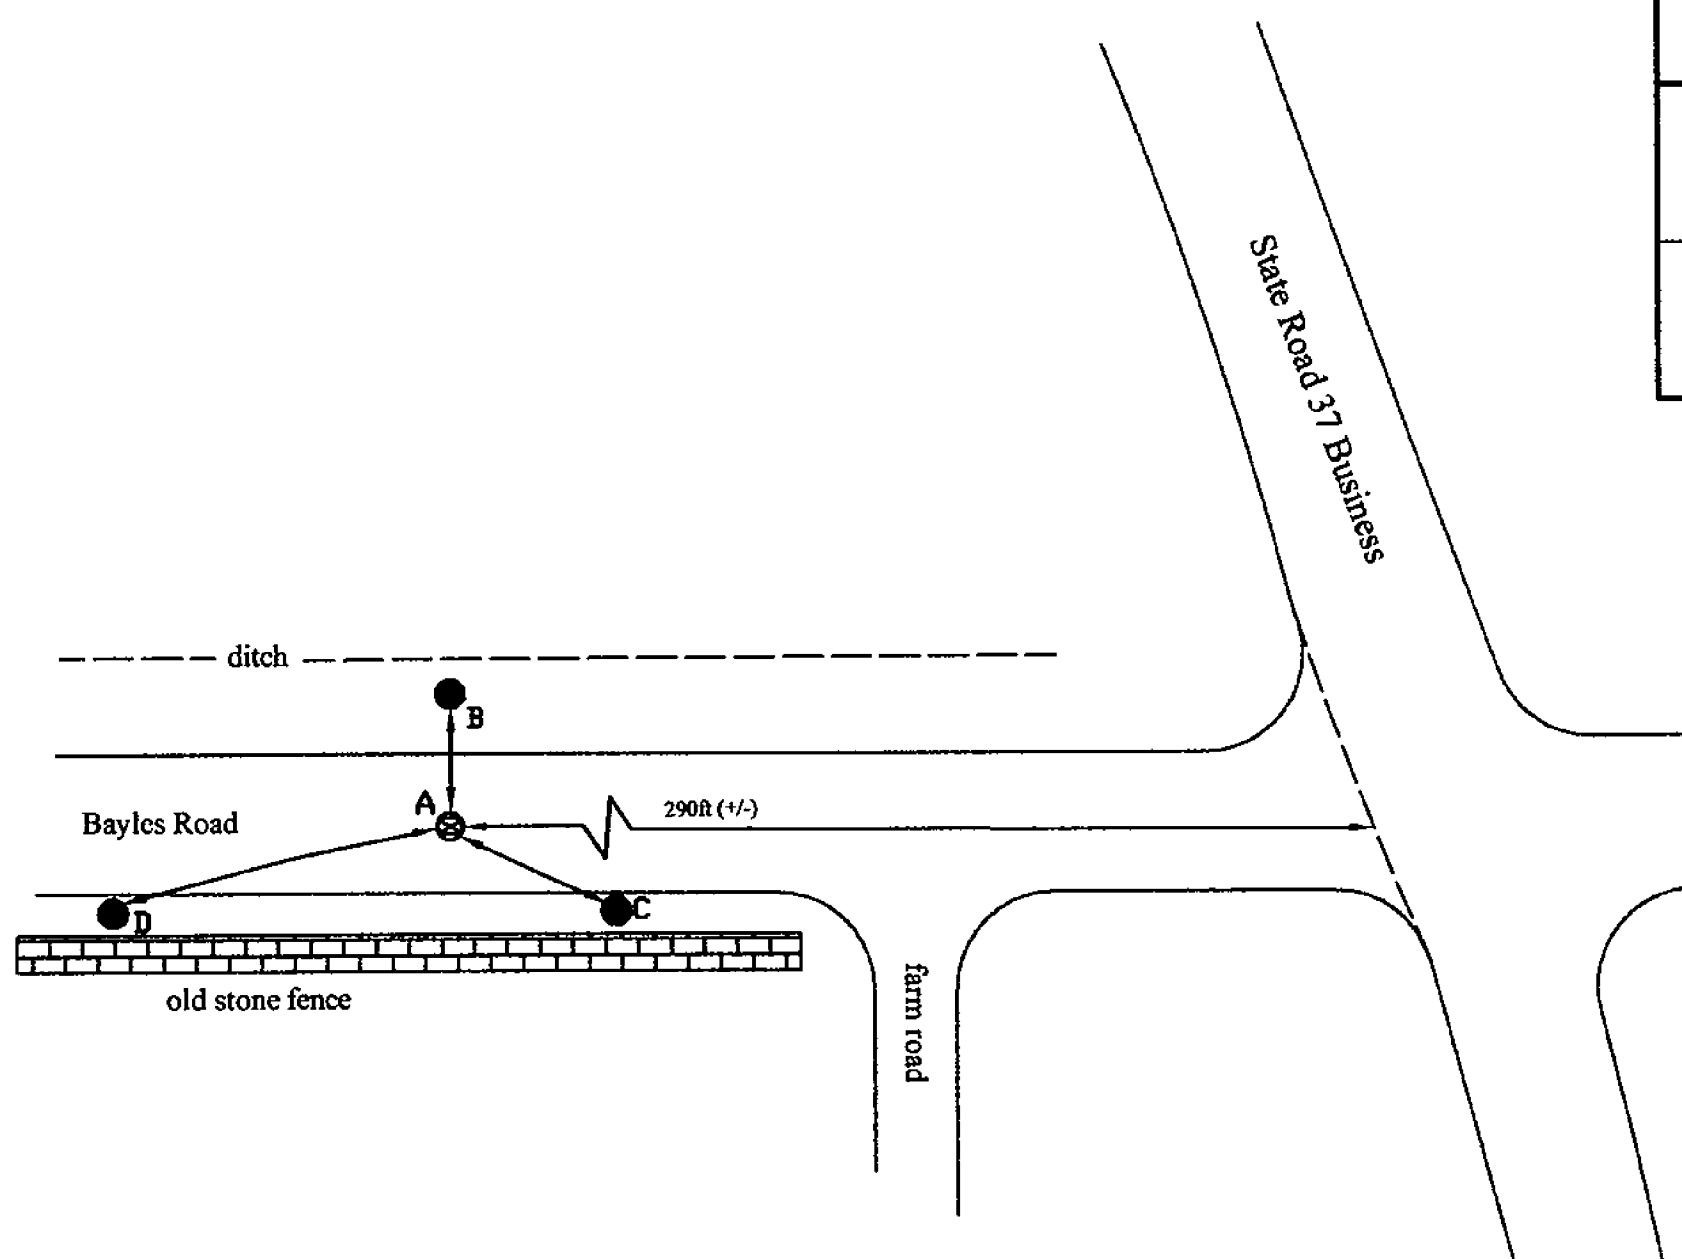

- A - R.R. Spike
- B - N 04° E 12.00' to Survey Sign on metal fence post
- C - S 43° E 31.83' to 5"x5"x2' concrete ROW marker
- D - S 78° W 70.43' to MAG nail in 14" power line pole

Not To Scale
Compass Bearing Magnetic North

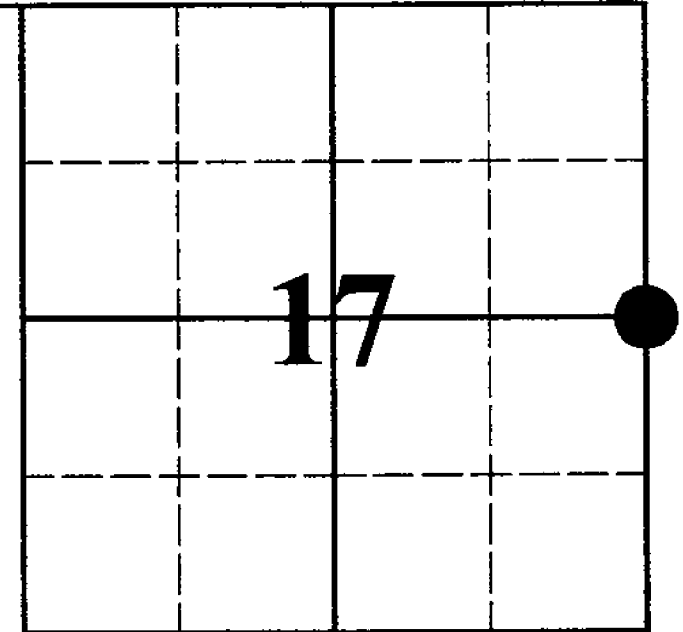


I, Kevin P. Enright, Monroe County Surveyor, hereby certify that this document was prepared under my direction in accordance with the provisions of section 36-2-12-11 of the Indiana Code; and the above data is given under my hand and seal this 7th day of February, 2008.

Kevin Enright

Administered by the Monroe County Surveyor Review Board

Date: 6-9-2010

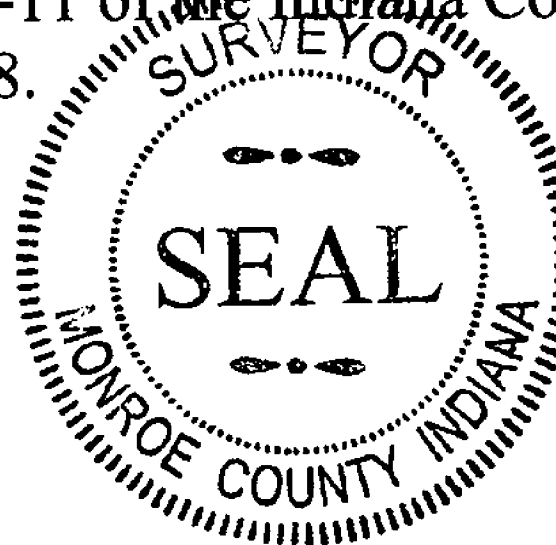



Bim I-11
02/07/2008